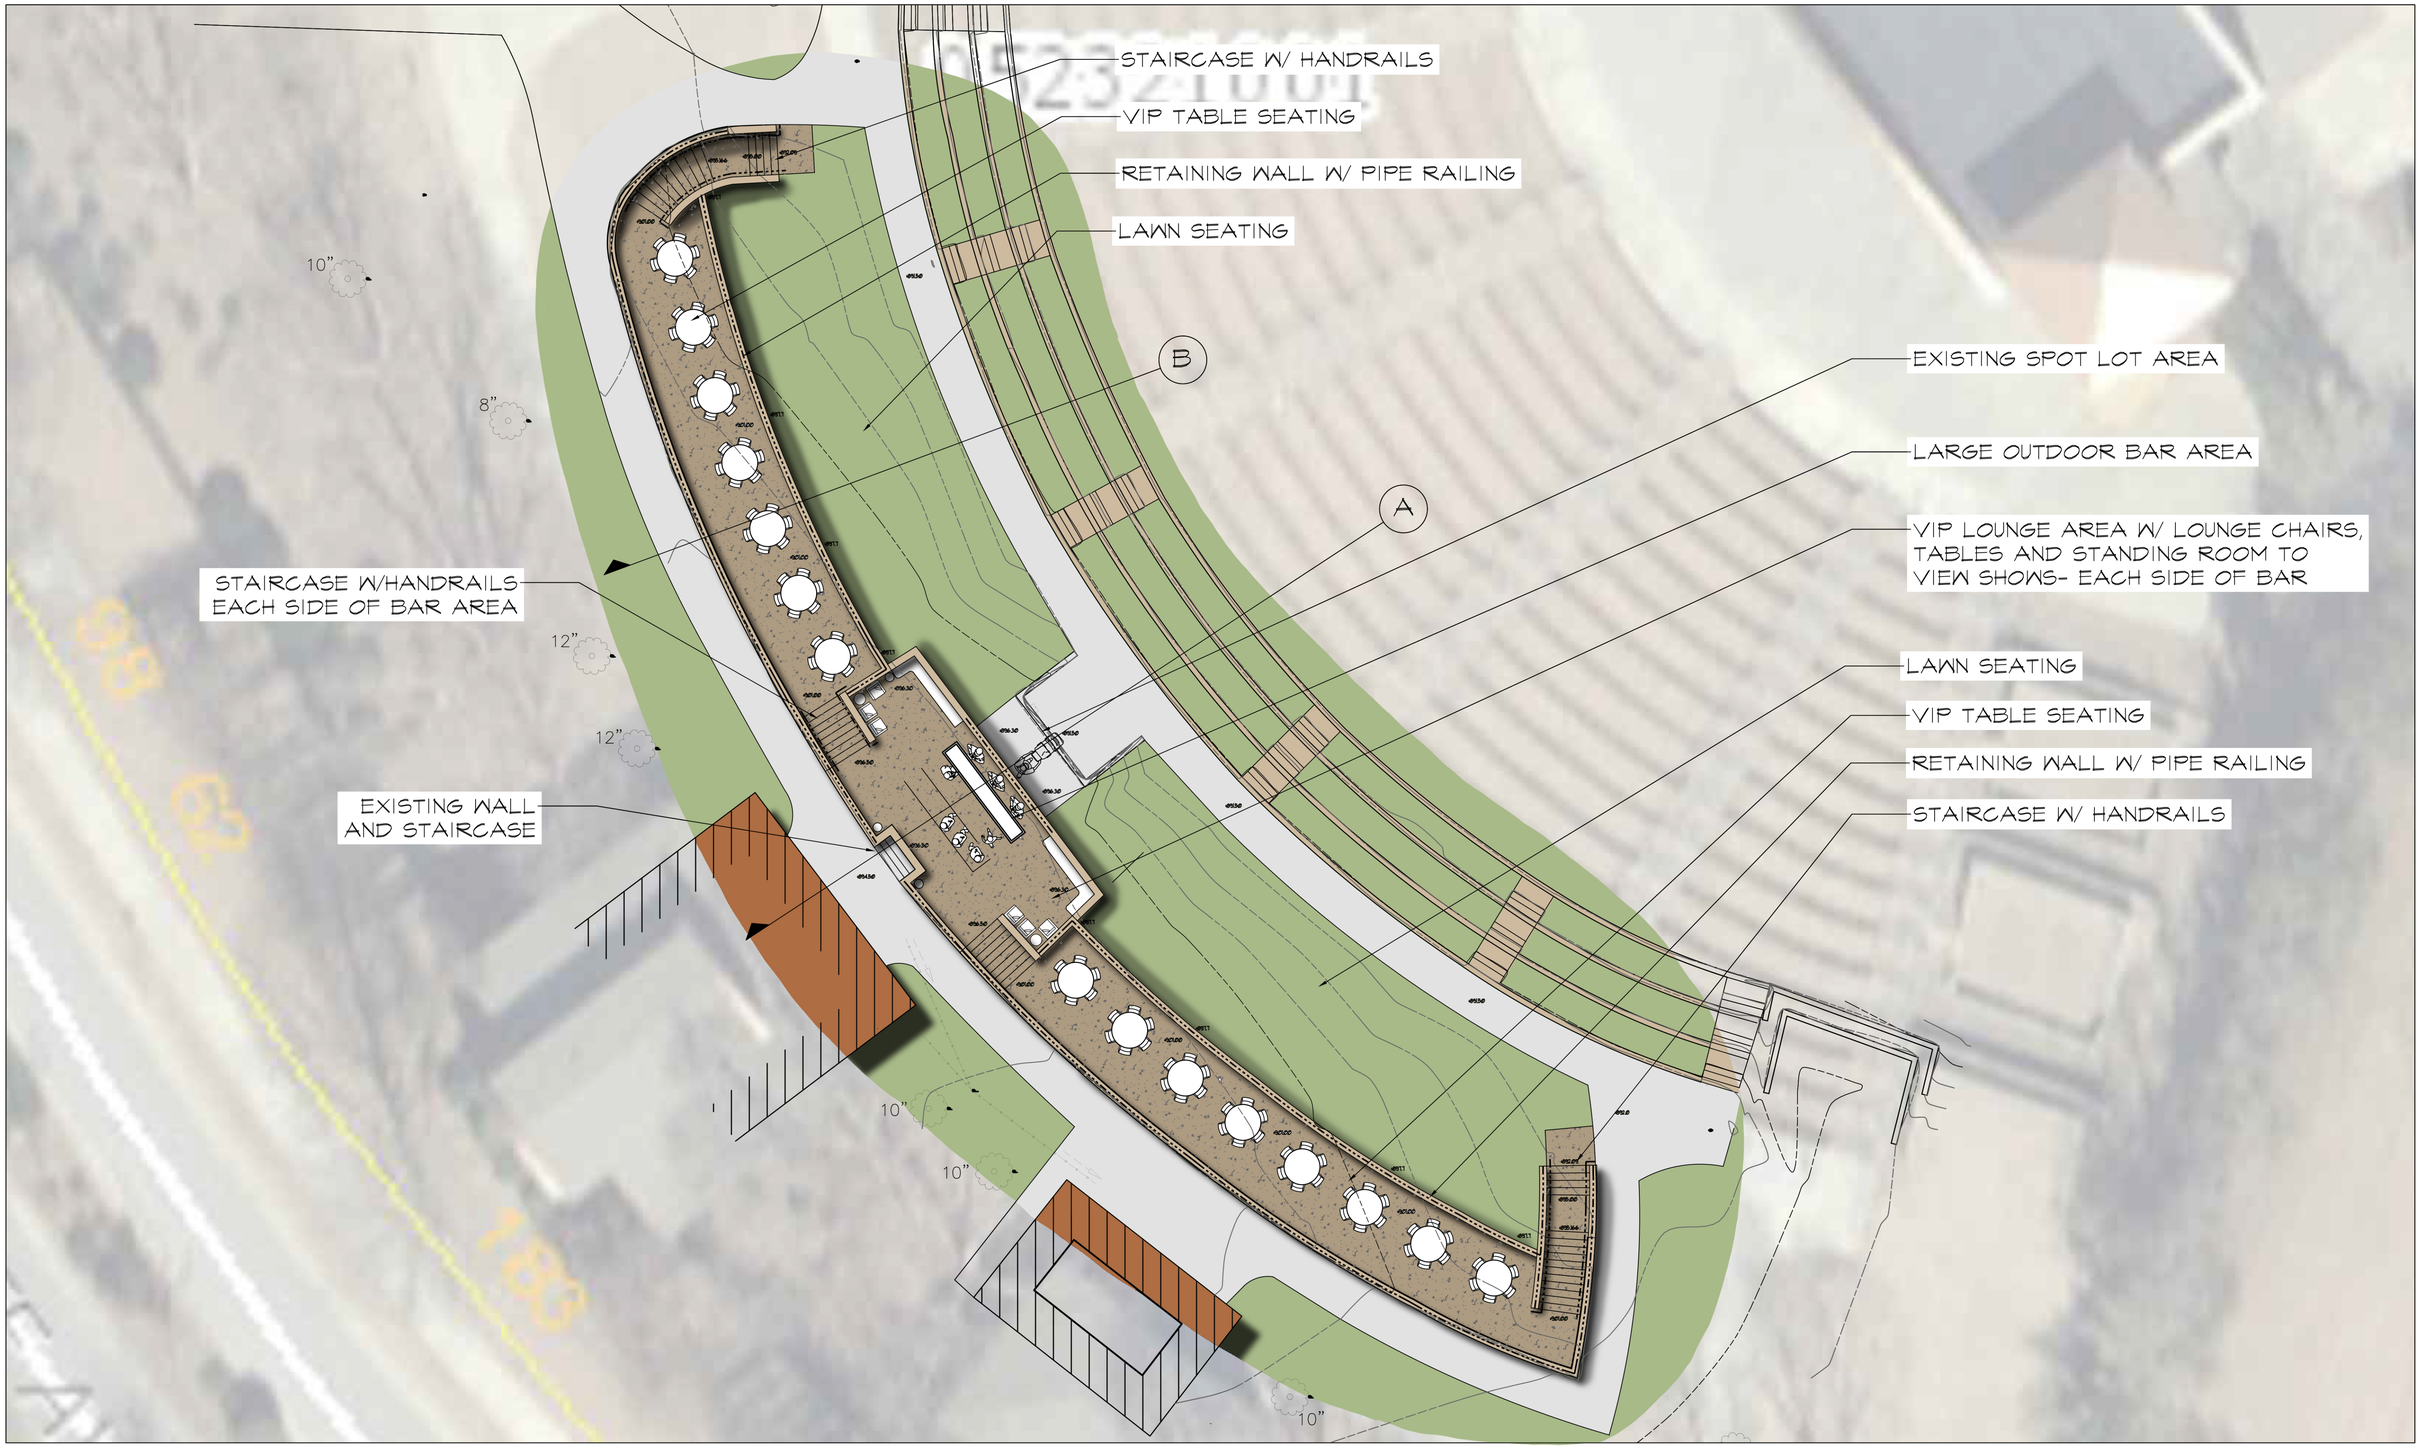

FOLEY DESIGN

www.foleydesign.com

SOUTHERN GROUND AMPHITHEATER

301 LAYFAYETTE AVE., FAYETTEVILLE, GA

11-1-2017

CONCEPTUAL SITE PLAN

DOWNTOWN DEVELOPMENT AUTHORITY